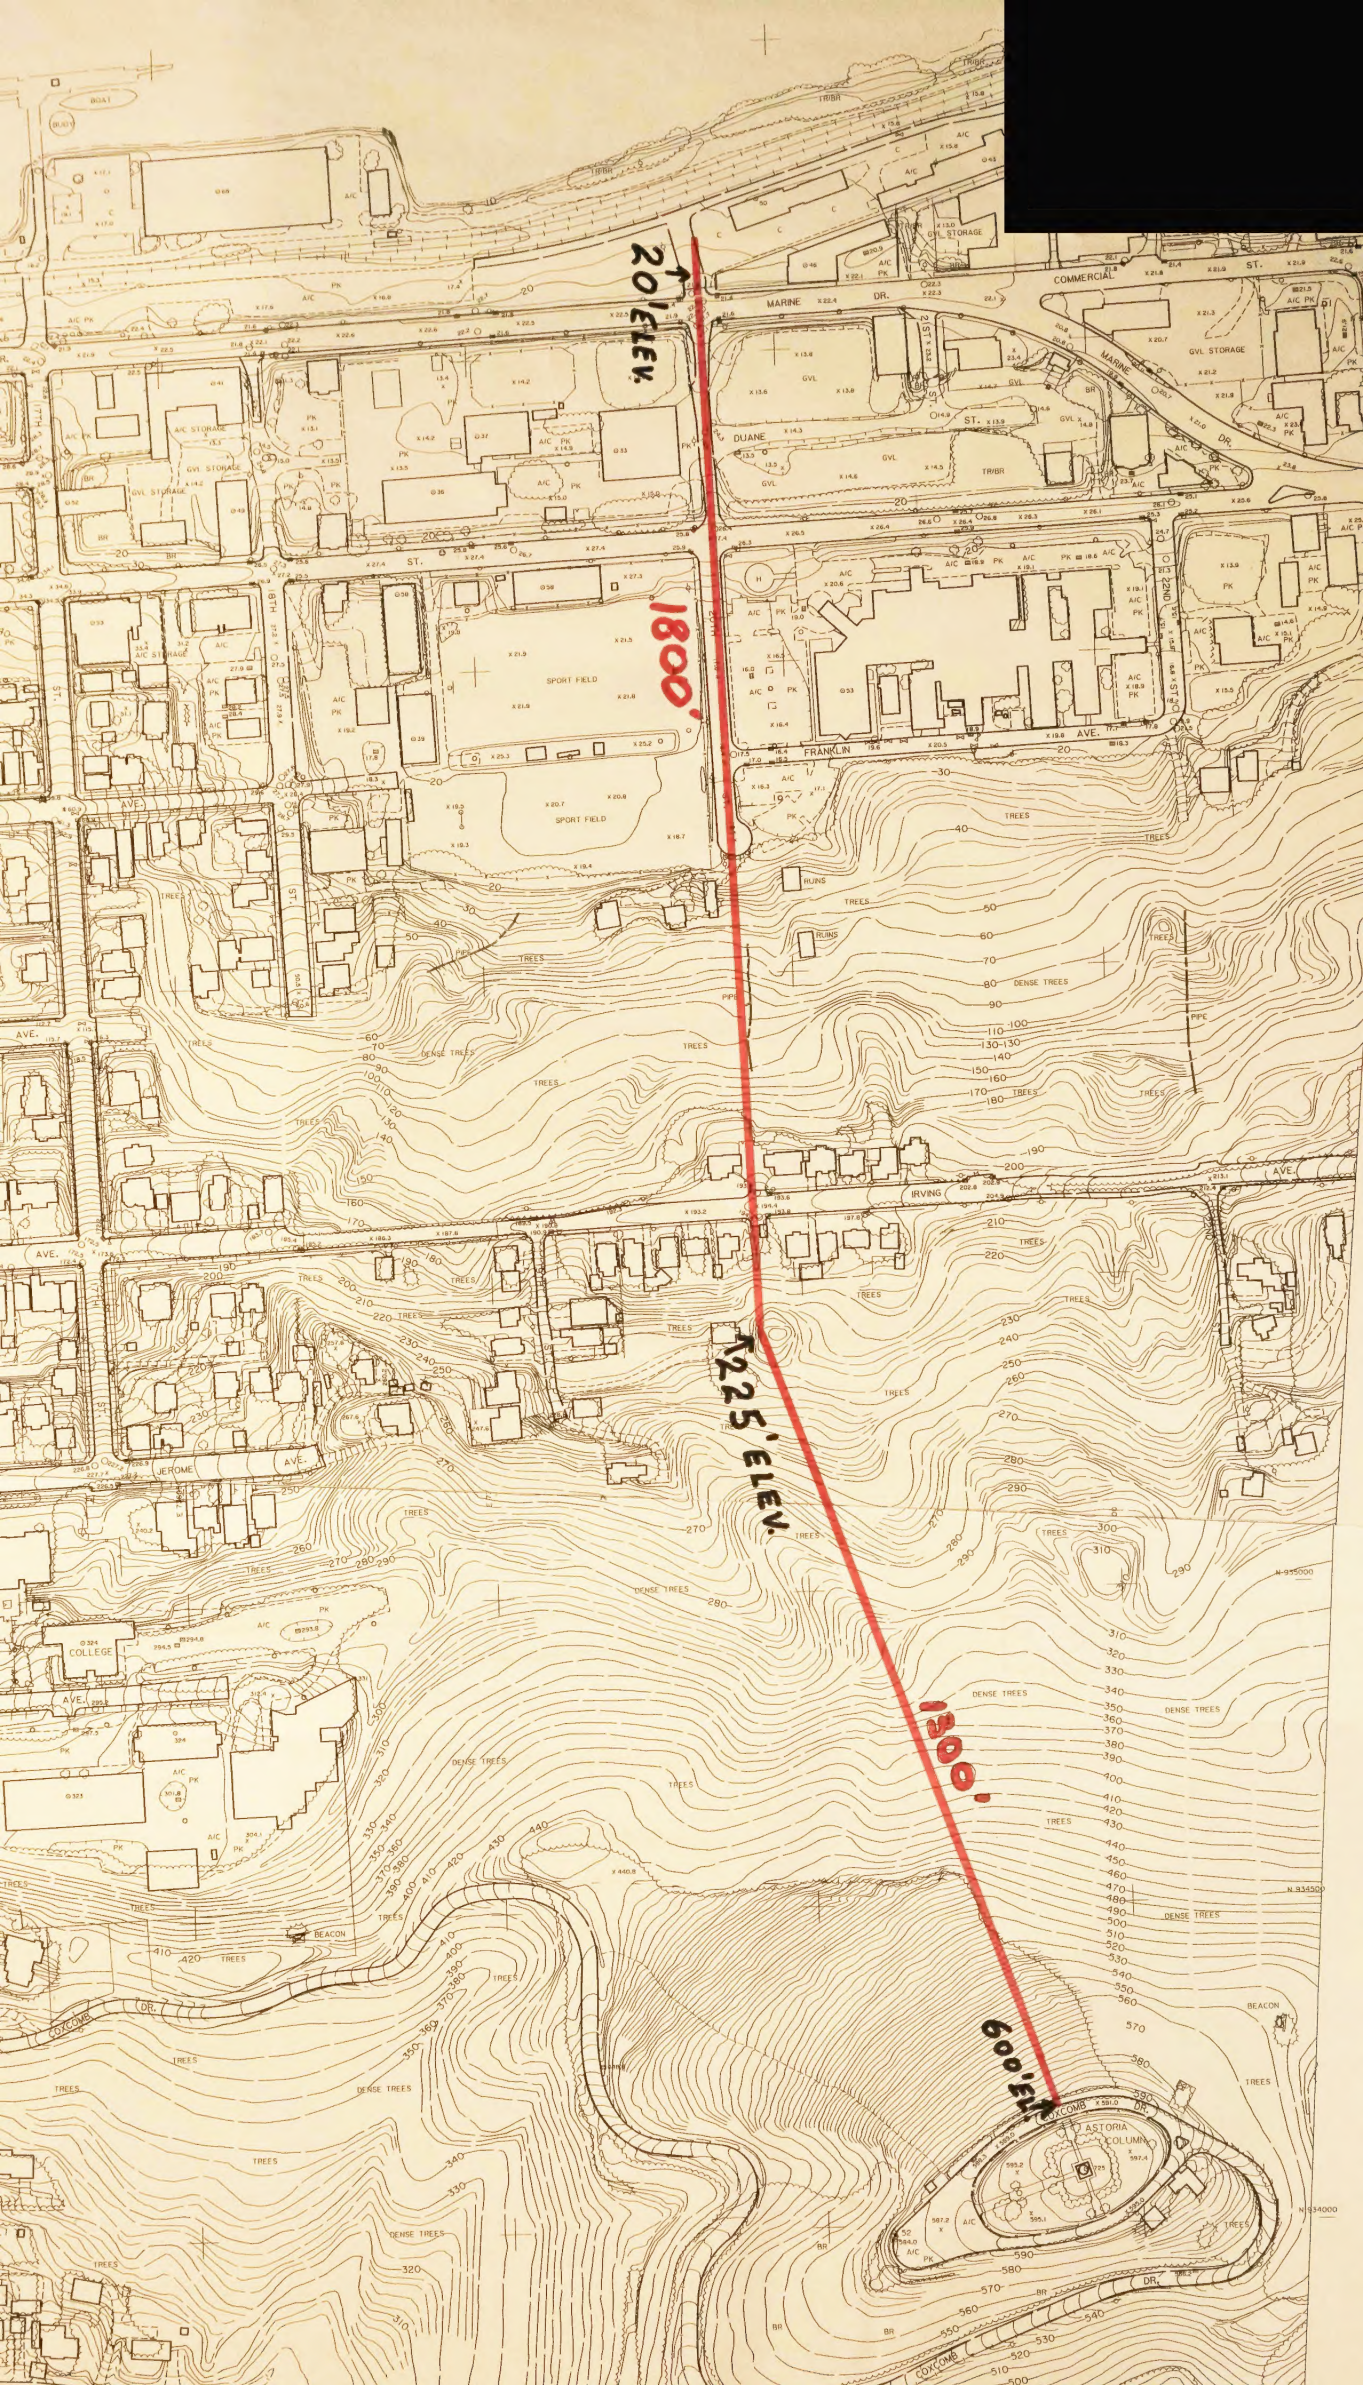
20' ELEV.
1800'
225' ELEV.
1300'
600' ELEV.
MARINE DR.
COMMERCIAL ST.
DUANE ST.
FRANKLIN AVE.
IRVING AVE.
JEROME AVE.
COLLEGE AVE.
COXCOMB DR.
SPORT FIELD
SPORT FIELD
GVL STORAGE
A/C STORAGE
TREES
DENSE TREES
RUINS
BEACON
ASTORIA COLUMN

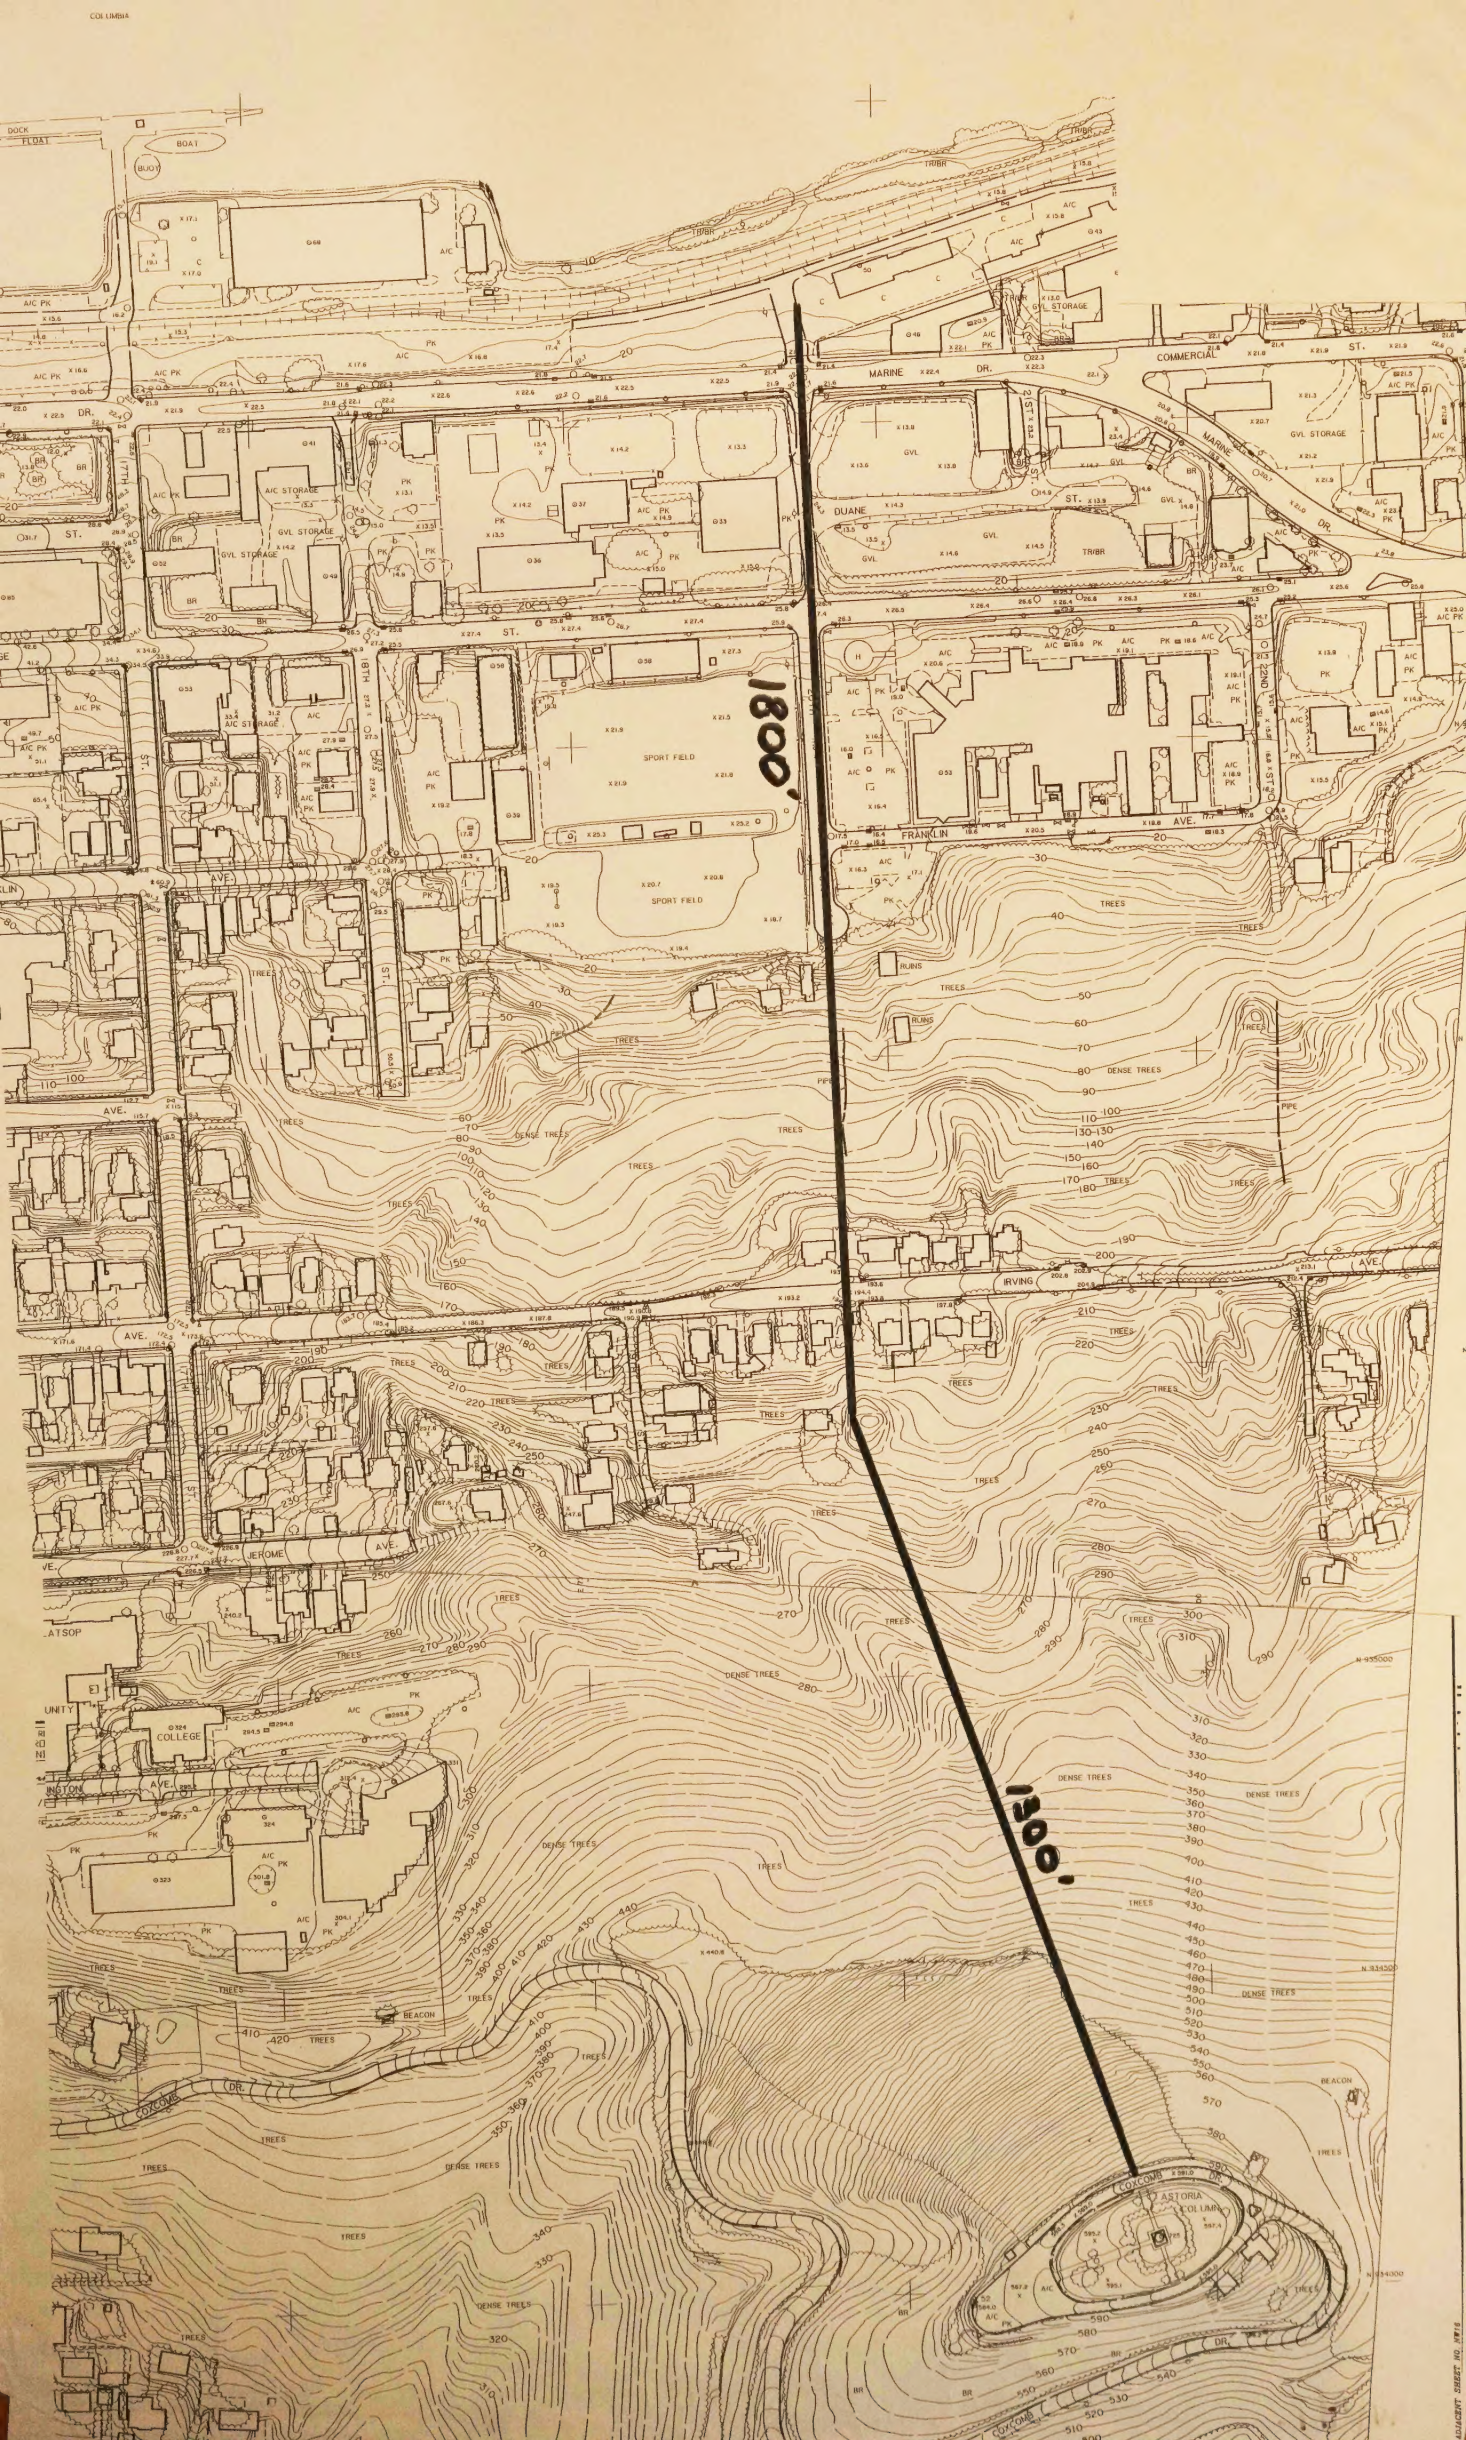
1800'
1300'
MARINE DR.
COMMERCIAL ST.
DUANE ST.
FRANKLIN AVE.
IRVING AVE.
JEROME AVE.
SPORT FIELD
SPORT FIELD
GVL STORAGE
A/C STORAGE
COLLEGE
BEACON
CONCOMB DR.
ASTORIA (COLUMBIA)
RUINS
DENSE TREES
TREES